EXHIBIT B

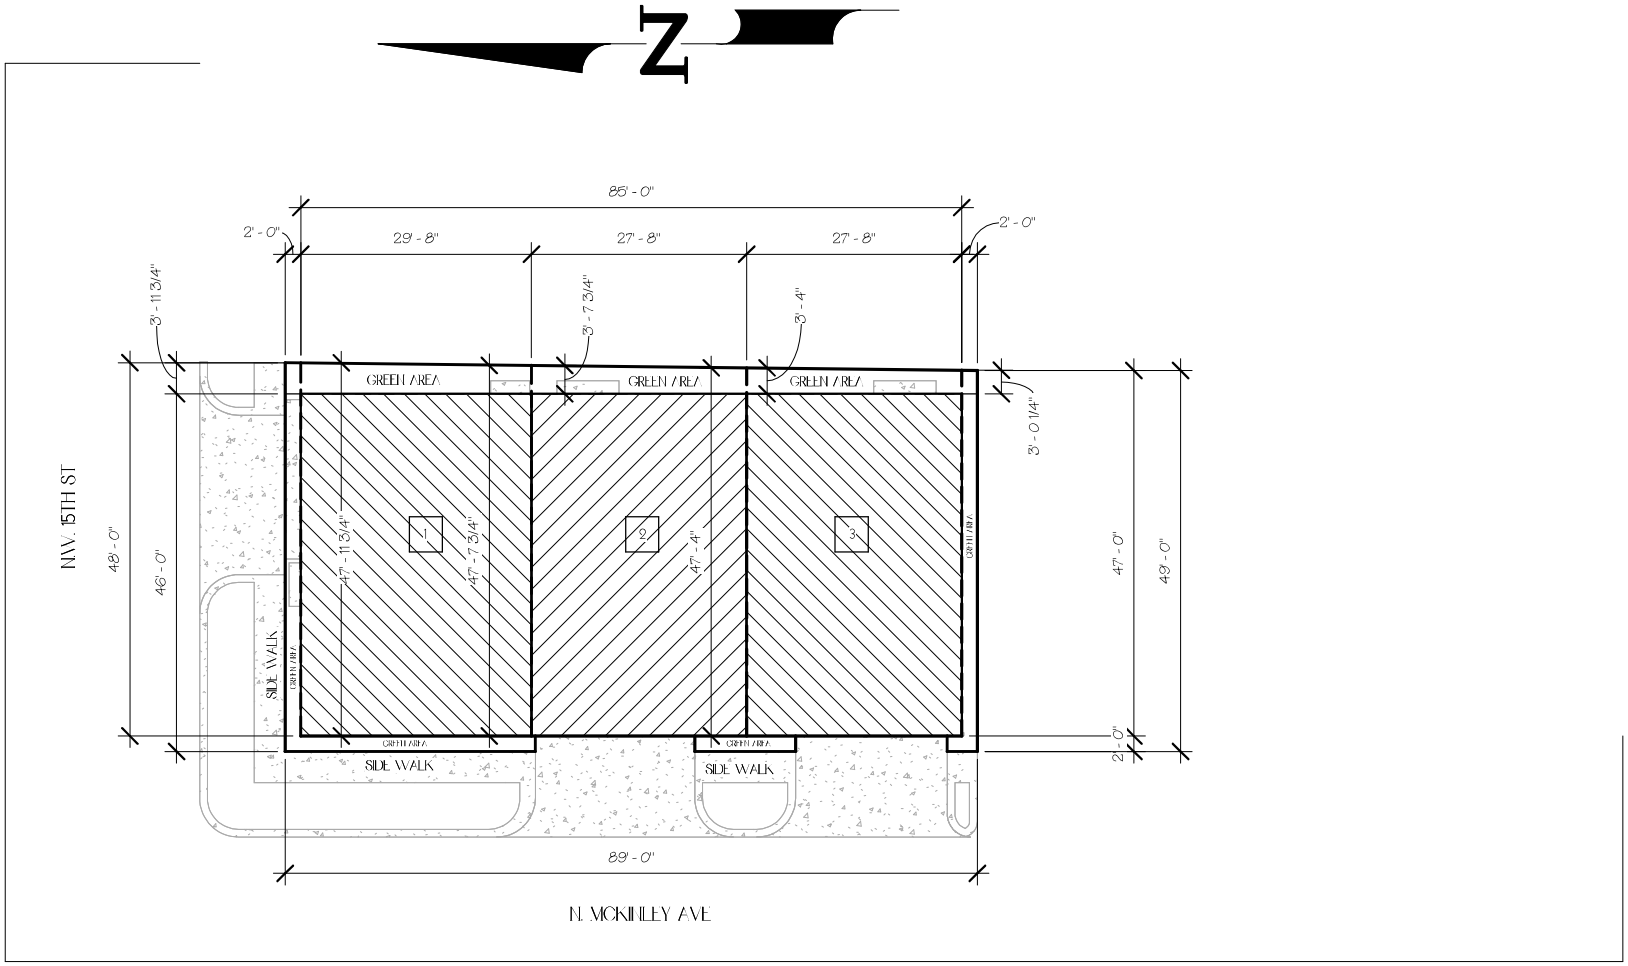

1 SITE PLAN

1/16" = 1'-0"

DR DESIGNS

MARK ENGELMEYER

OKLAHOMA CITY
NORTH
MCKINLEY AVE
LOT 1

SCALE: NONE