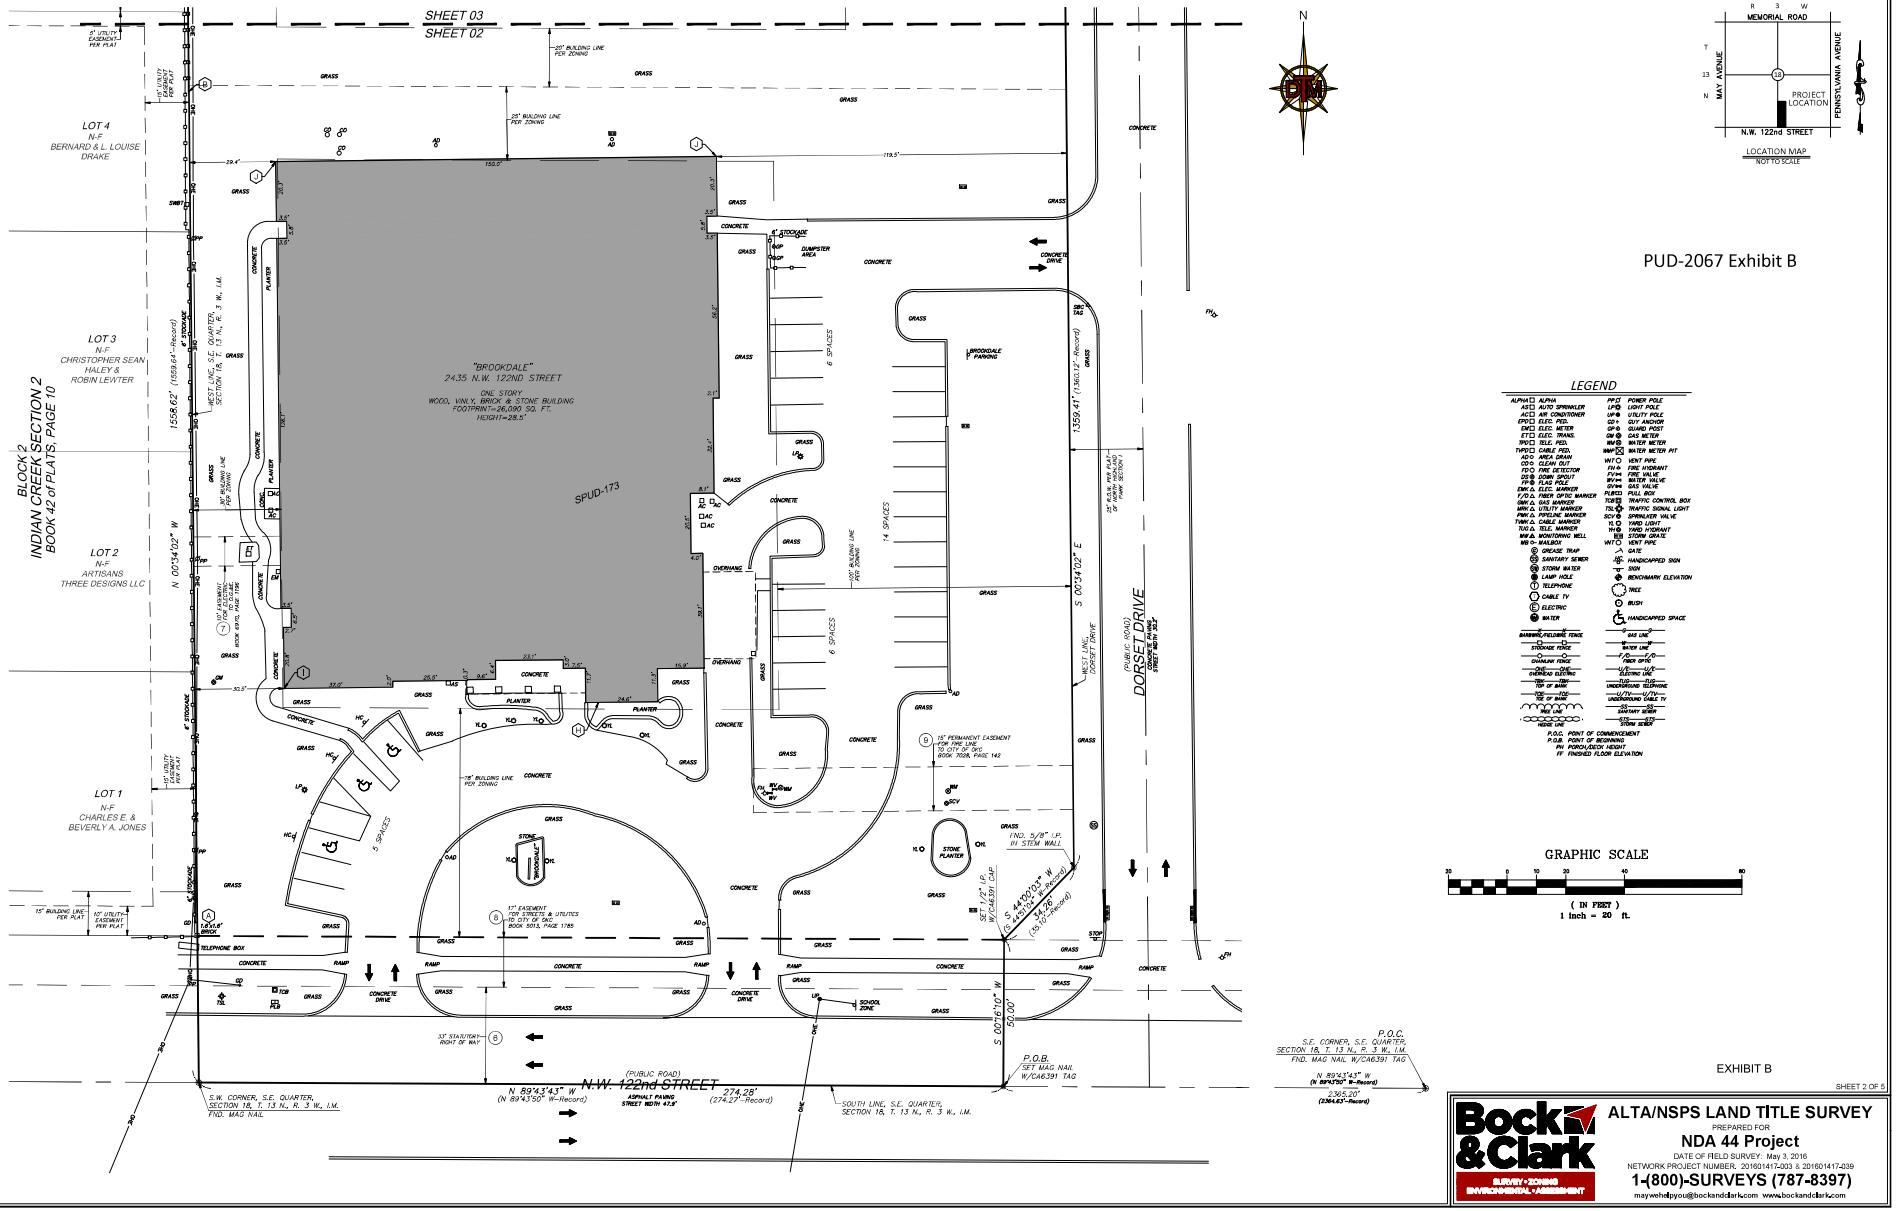

LOCATION MAP
NOT TO SCALE

PUD-2067 Exhibit B

LEGEND

ALPHA □ ALPHA	PP ○ POWER POLE
AS □ AUTO SPRINKLER	LP ⊕ LIGHT POLE
AC □ AIR CONDITIONER	UP ⊕ UTILITY POLE
EPED □ ELEC. PED.	GA ⊕ GUY ANCHOR
EM □ ELEC. METER	GP ⊕ GUARD POST
ET □ ELEC. TRANS.	GM ⊕ GAS METER
TPED □ TELE. PED.	WM ⊕ WATER METER
TVPED □ CABLE PED.	WMP ⊠ WATER METER PIT
AD ○ AREA DRAIN	VNT ○ VENT PIPE
CO ○ CLEAN OUT	FH ⊕ FIRE HYDRANT
FDC ○ FIRE DETECTOR	FV ⊕ FIRE VALVE
DS ⊕ DOWN SPOUT	WV ⊕ WATER VALVE
EM ⊕ ELEC. METER	GV ⊕ GAS VALVE
EMH ⊕ ELEC. HANDHOLE	PLB ⊡ PULL BOX
F/O ⊕ FIBER OPTIC MARKER	TCB ⊠ TRAFFIC CONTROL BOX
GM ⊕ GAS MARKER	TSL ⊕ TRAFFIC SIGNAL LIGHT
MRK ⊕ UTILITY MARKER	SCV ⊕ SPRINKLER VALVE
PM ⊕ PIPELINE MARKER	YL ⊙ YARD LIGHT
TMK ⊕ CABLE MARKER	YH ⊕ YARD HYDRANT
TV ⊕ TELE. MARKER	SD ⊠ STORM GRATE
MW ⊕ MONITORING WELL	VNT ○ VENT PIPE
MB ▭ MAILBOX	GATE
GREASE TRAP	HANDICAPPED SIGN
SANITARY SEWER	SIGN
STORM WATER	BENCHMARK ELEVATION
LAMP HOLE	TREE
TELEPHONE	BUSH
CABLE TV	HANDICAPPED SPACE
ELECTRIC	
WATER	
BARBED/FELDING FENCE	GAS LINE
STOCKADE FENCE	WATER LINE
CHAINLINK FENCE	FIBER OPTIC
OHE OVERHEAD ELECTRIC	ELECTRIC LINE
TOP OF BANK	UNDERGROUND TELEPHONE
TOE OF SLOPE	UNDERGROUND ELECTRIC
RIDGE LINE	UNDERGROUND CABLE TV
	SANITARY SEWER
	STORM SEWER

P.O.C. POINT OF COMMENCEMENT
P.O.B. POINT OF BEGINNING
PH PORCH/DOOR HEIGHT
FF FINISHED FLOOR ELEVATION

GRAPHIC SCALE

20 0 10 20 40 80

(IN FEET)
1 inch = 20 ft.

EXHIBIT B

SHEET 2 OF 5

Bock & Clark
SURVEY • ZONING
ENVIRONMENTAL • ASSESSMENT

ALTA/NSPS LAND TITLE SURVEY

PREPARED FOR
NDA 44 Project
DATE OF FIELD SURVEY: May 3, 2016
NETWORK PROJECT NUMBER: 201601417-033 & 201601417-039
1-(800)-SURVEYS (787-8397)
maywehelpyou@bockandclark.com www.bockandclark.com

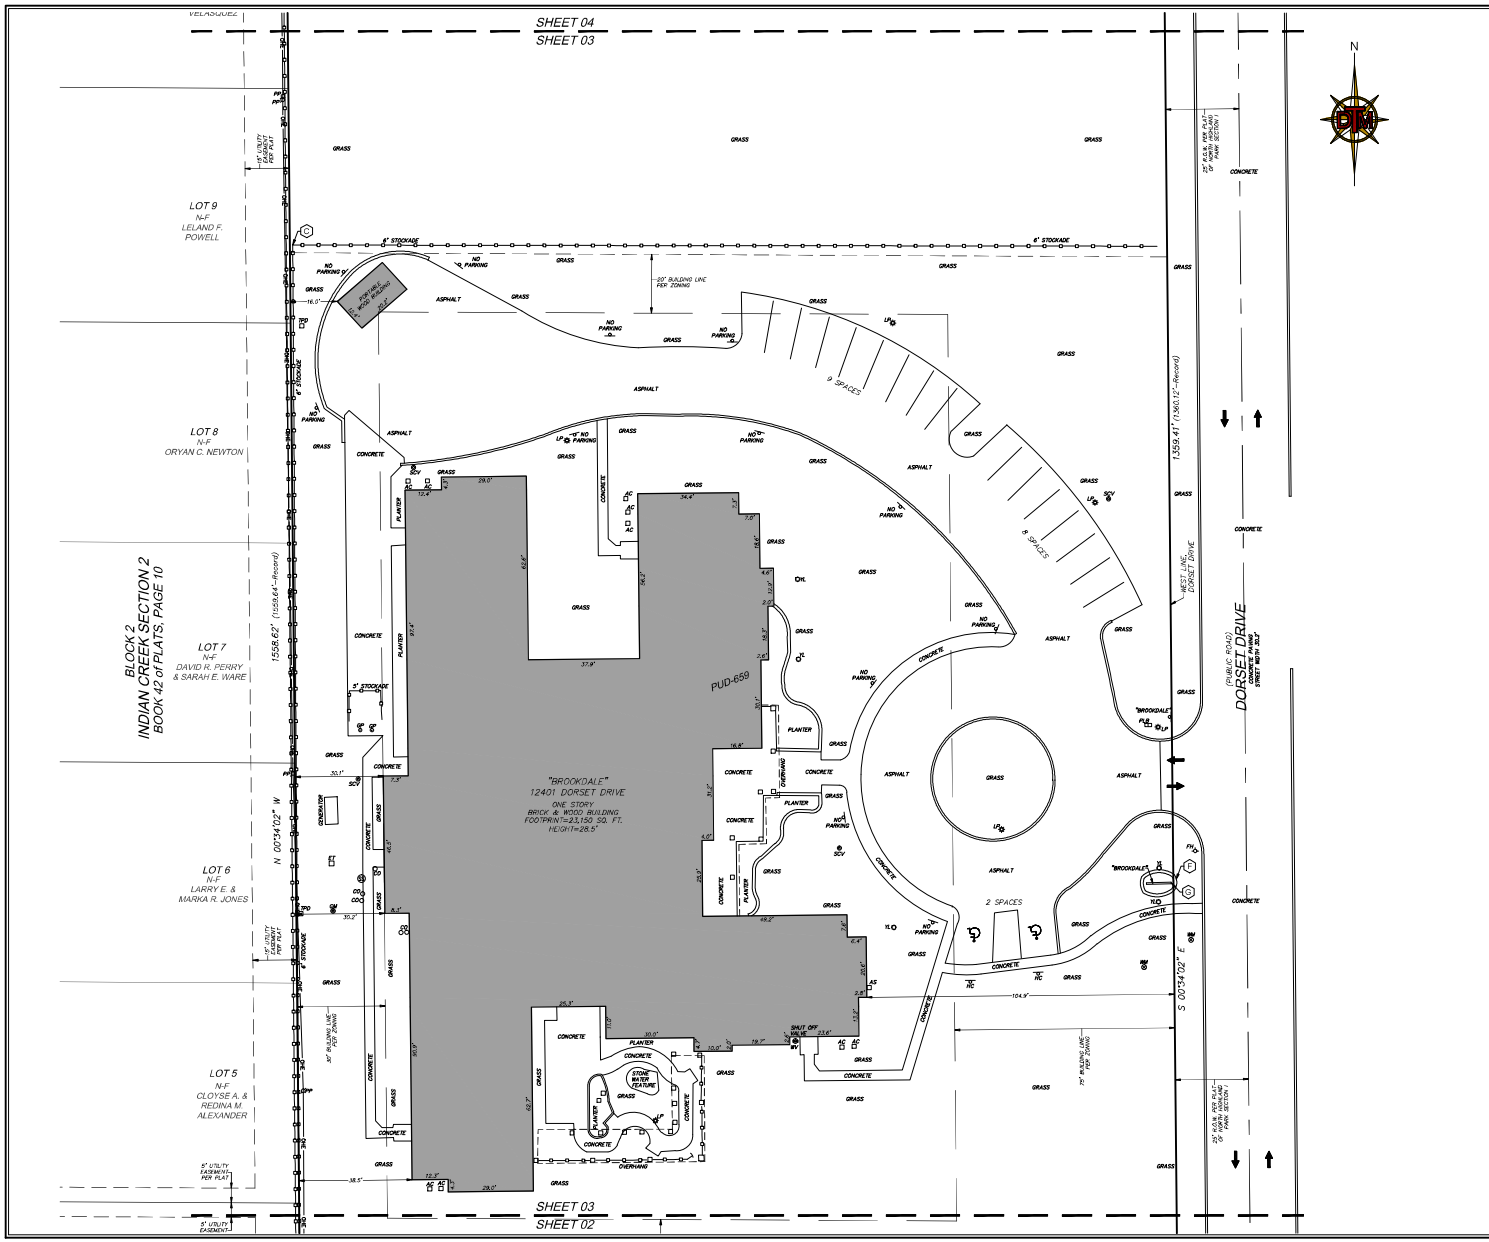

LOCATION MAP
NOT TO SCALE

LEGEND

ALPHA	ALPHA	PP	POWER POLE
AS	AUTO SPRINKLER	LP	LIGHT POLE
AC	AIR CONDITIONER	UP	UTILITY POLE
EPD	ELEC. PED.	GD	GUY ANCHOR
EM	ELEC. METER	GP	GUARD POST
ET	ELEC. TRANS.	GM	GAS METER
TPD	TELE. PED.	WM	WATER METER
TVPD	CABLE PED.	WMP	WATER METER PIT
AD	AREA DRAIN	VNT	VENT PIPE
CO	CLEAN OUT	FH	FIRE HYDRANT
FD	FIRE DETECTOR	FV	FIRE VALVE
DS	DOWN SPOUT	WV	WATER VALVE
FP	FLAG POLE	GV	GAS VALVE
EMK	ELEC. MARKER	PLB	PULL BOX
F/O	FIBER OPTIC MARKER	TCB	TRAFFIC CONTROL BOX
GMK	GAS MARKER	TSL	TRAFFIC SIGNAL LIGHT
MRK	UTILITY MARKER	SCV	SPRINKLER VALVE
PMK	PIPELINE MARKER	YL	YARD LIGHT
TMK	CABLE MARKER	YH	YARD HYDRANT
TUG	TELE. MARKER		STORM GRATE
MW	MONITORING WELL	VNT	VENT PIPE
MB	MAILBOX		GATE
	GREASE TRAP		HANDICAPPED SIGN
	SANITARY SEWER		SIGN
	STORM WATER		BENCHMARK ELEVATION
	LAMP HOLE		TREE
	TELEPHONE		BUSH
	CABLE TV		HANDICAPPED SPACE
	ELECTRIC		
	WATER		

BARBWIRE/FIELDWIRE FENCE
STOCKADE FENCE
CHAINLINK FENCE
OVERHEAD ELECTRIC
TOP OF BANK
TOE OF BANK
TREE LINE
HEDGE LINE
GAS LINE
WATER LINE
FIBER OPTIC
ELECTRIC LINE
UNDERGROUND TELEPHONE
UNDERGROUND CABLE TV
SANITARY SEWER
STORM SEWER

P.O.C. POINT OF COMMENCEMENT
P.O.B. POINT OF BEGINNING
PH PORCH/DECK HEIGHT
FF FINISHED FLOOR ELEVATION

GRAPHIC SCALE

20 0 10 20 40 80

(IN FEET)
1 inch = 20 ft.

SHEET 3 OF 5

Bock & Clark
SURVEY • ZONING
ENVIRONMENTAL • ASSESSMENT

ALTA/NSPS LAND TITLE SURVEY

PREPARED FOR

NDA 44 Project

DATE OF FIELD SURVEY: May 3, 2016
NETWORK PROJECT NUMBER. 201601417-003 & 201601417-039

1-(800)-SURVEYS (787-8397)

maywehelpyou@bockandclark.com www.bockandclark.com