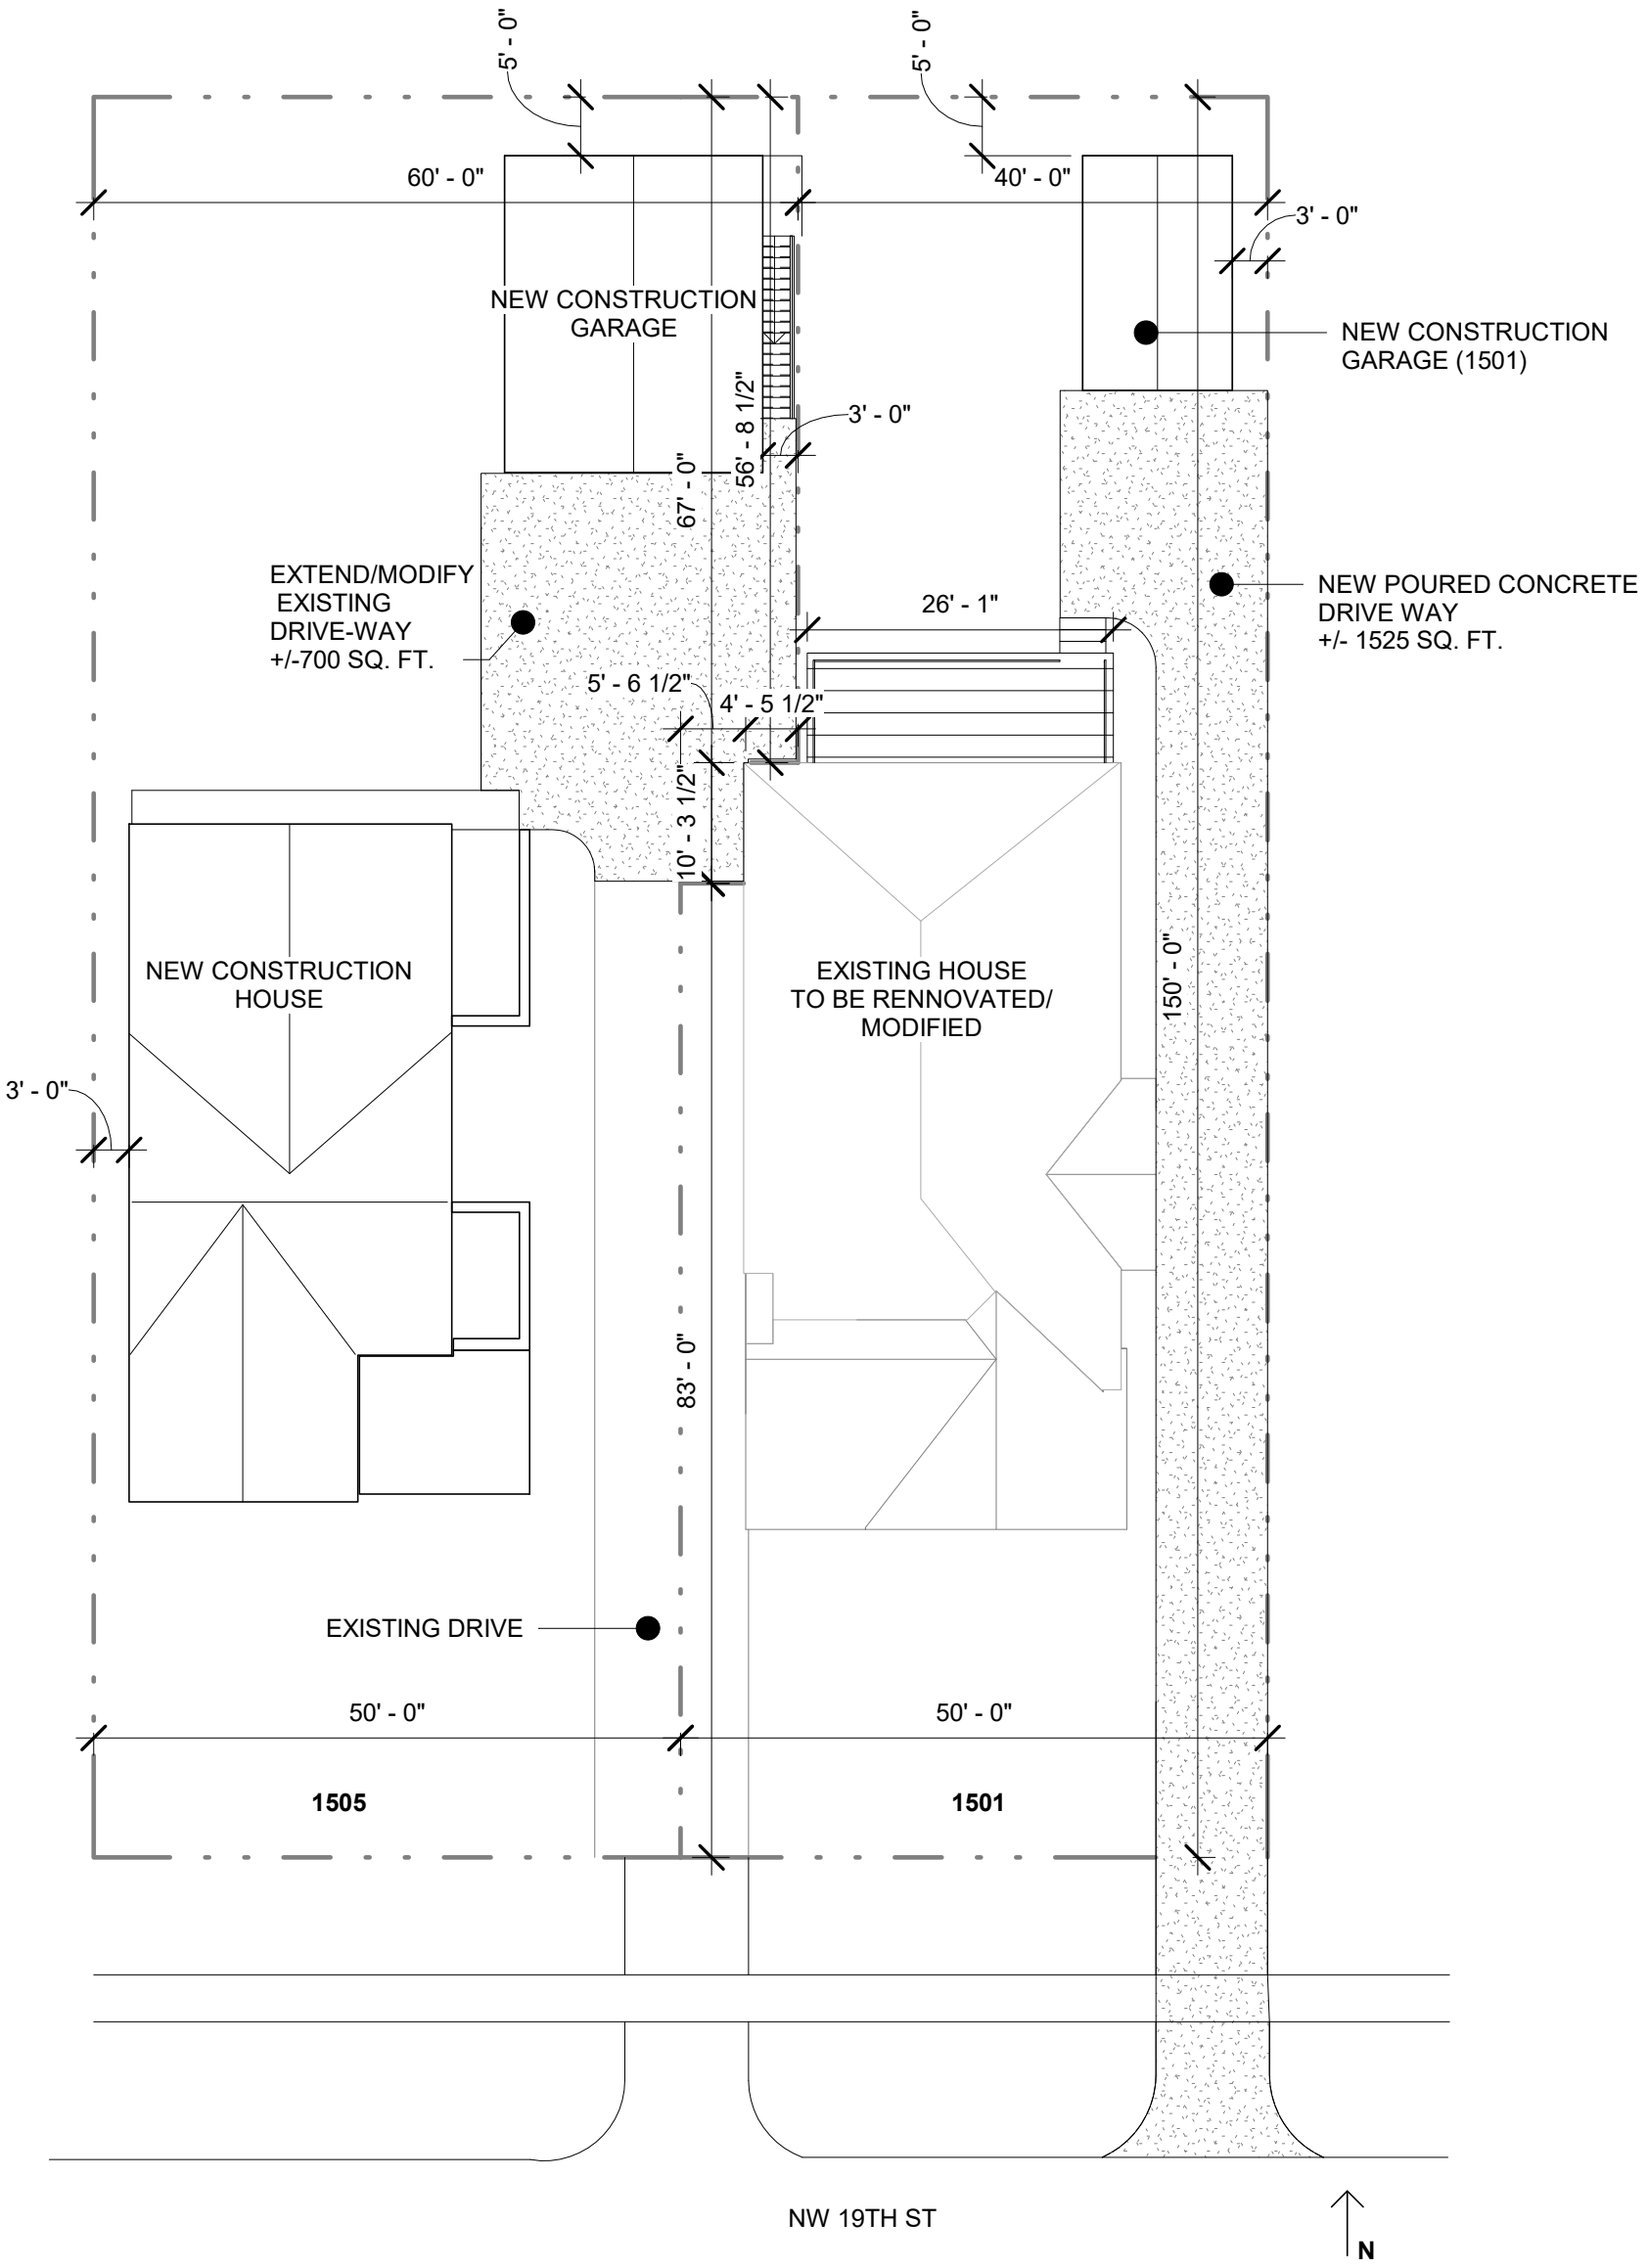

PROPOSED SITE PLAN- 1/16" = 1' - 0"

19TH ST SPUD

1501/1505 NW 19TH ST

OKLAHOMA CITY, OK

DOCUMENT TO SCALE @ 11"X17"