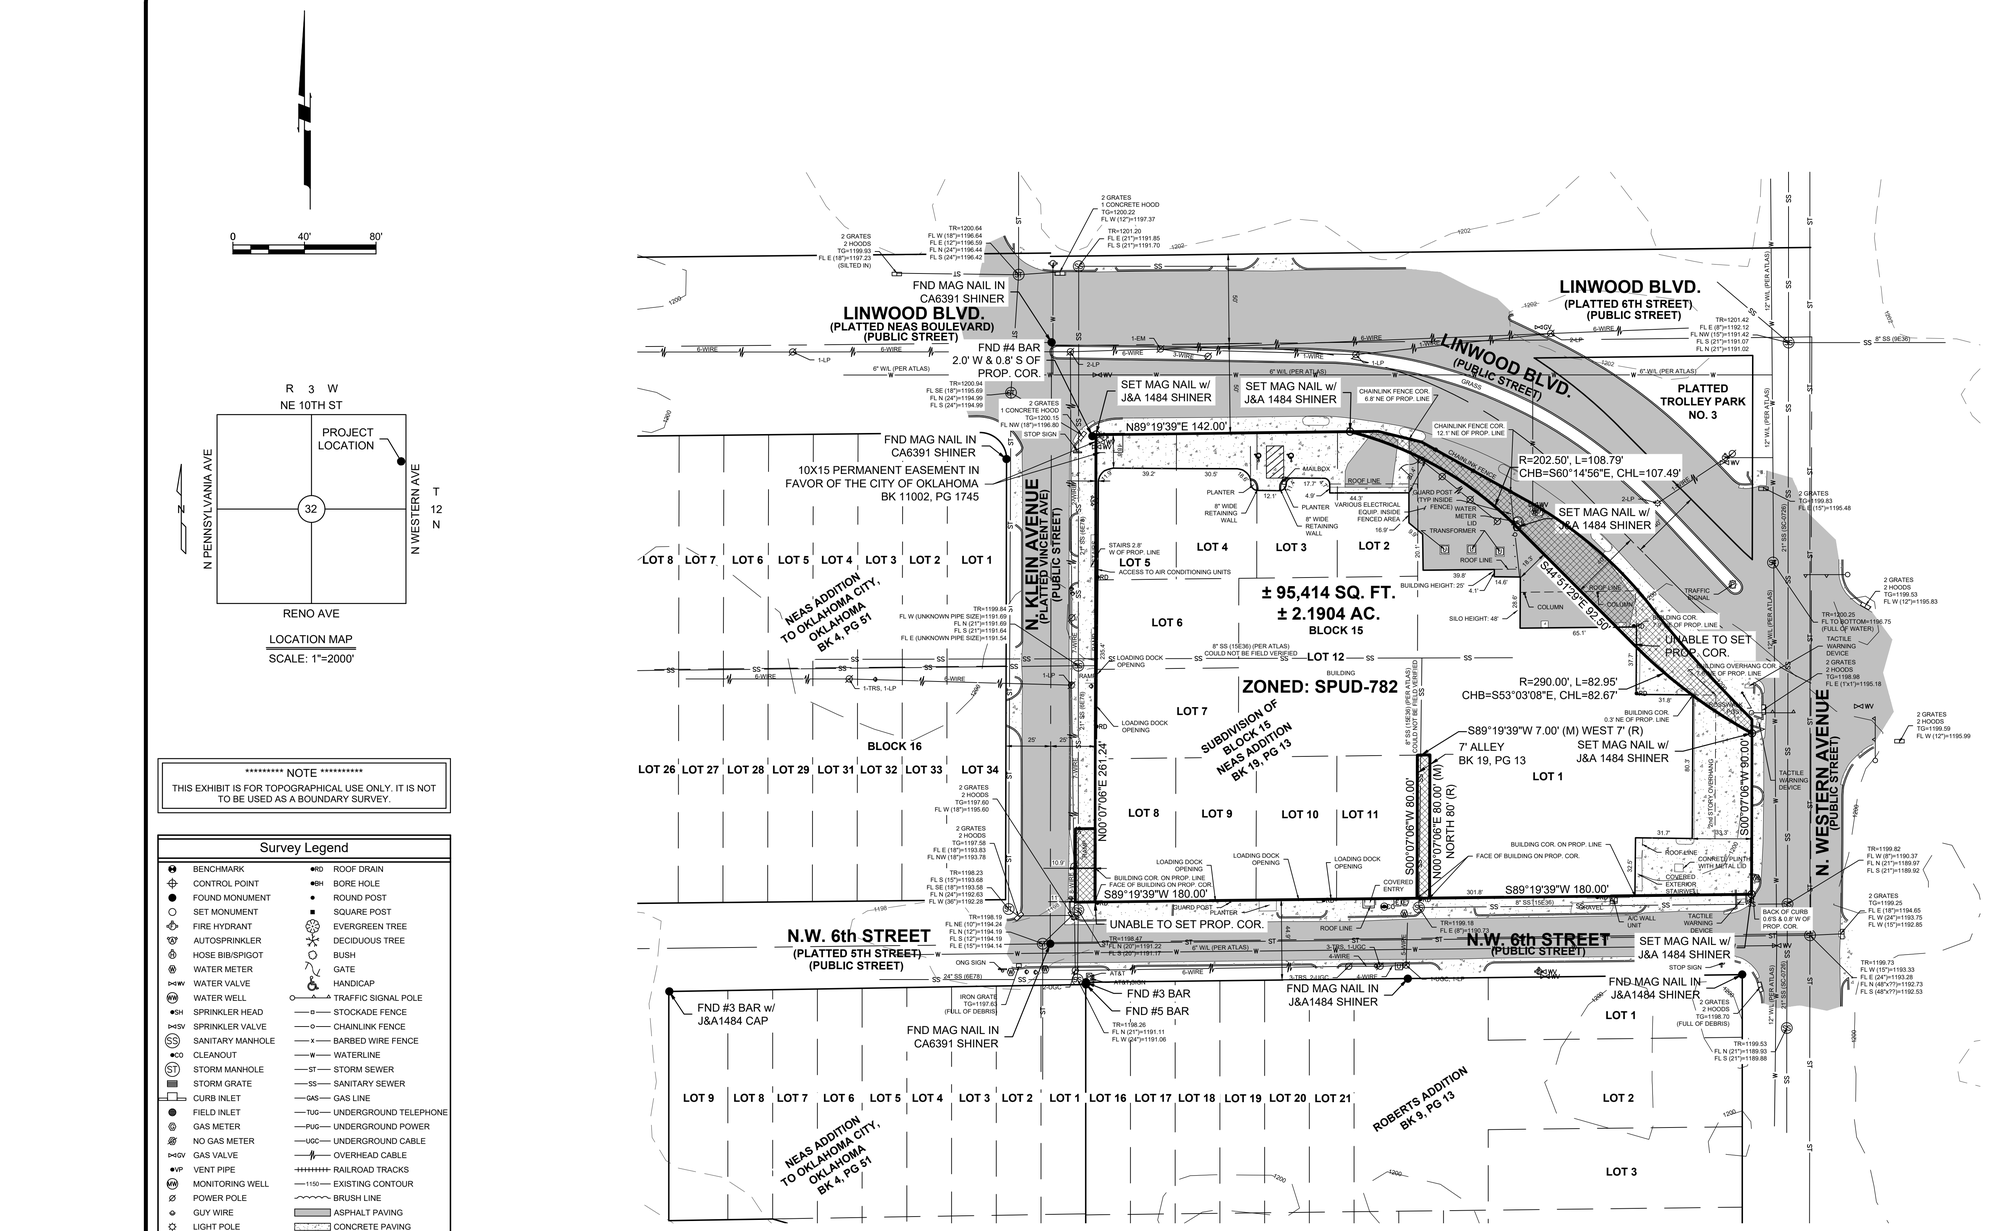

Note:
Contours are taken from Oklahoma City GIS and are not based on observed ground data.

Copyright © 2024 Johnson & Associates

REVISIONS	
NO.	DESCRIPTION / DATE

Johnson & Associates
1 E. Sheridan Ave., Suite 200
Oklahoma City, OK 73104
(405) 235-8075 FAX (405) 235-8078
www.johnsonokc.com
Certificate of Authorization #1484 Exp. Date: 06-30-2025
• ENGINEERS • SURVEYORS • PLANNERS •

1110 LINDWOOD BLVD
OKLAHOMA CITY, OKLAHOMA COUNTY, OKLAHOMA

TOPOGRAPHIC EXHIBIT

Proj. No.:	5834
Date:	8-14-24
Scale:	1"=40'
Surveyed By:	WH
Drawn By:	JP, WM
Approved By:	MJ

SHEET NUMBER
TS

DGN FILE: E:\Dgn files\Working Drawings\5834 topo.dgn 8/15/2024 11:43:44 AM Johnson
XREFS LOADED: 5834-boy.dwg 5682-boy.dwg 4114002-boy.dwg 5833-boy.dwg 5834-contours.dwg