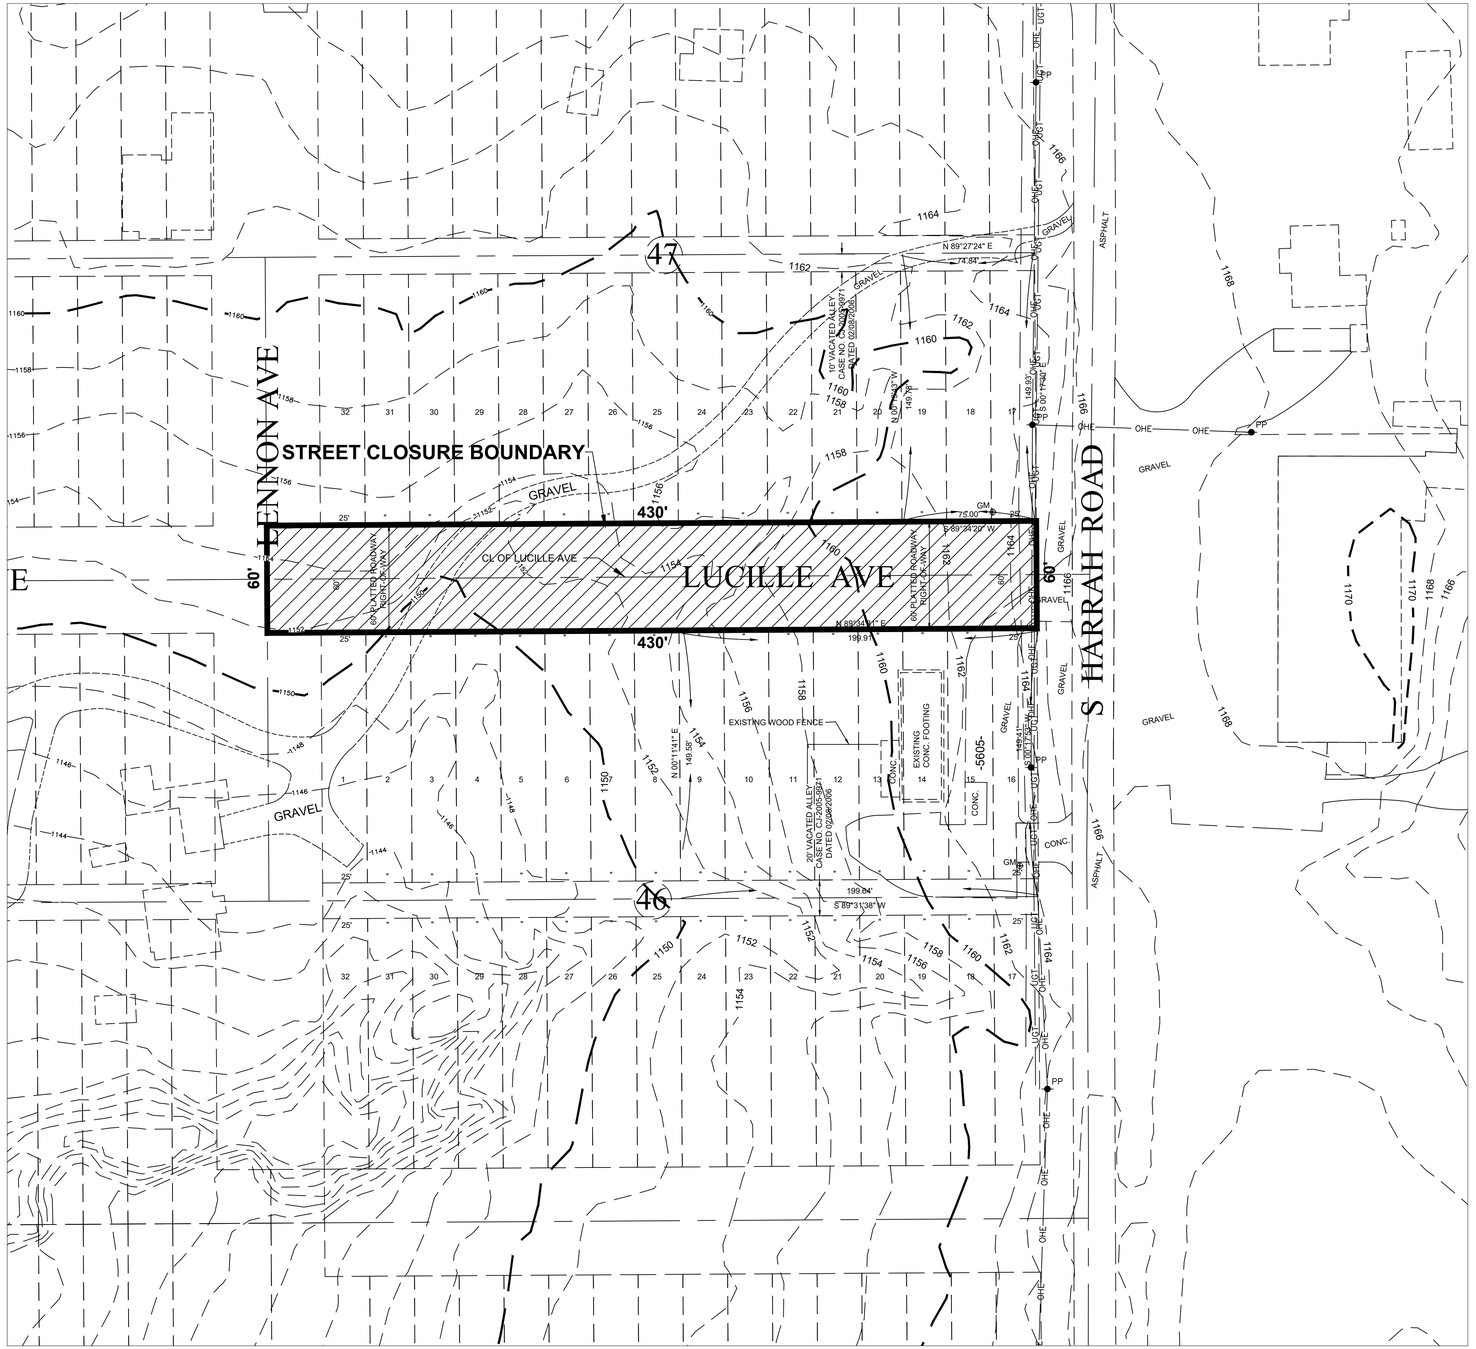

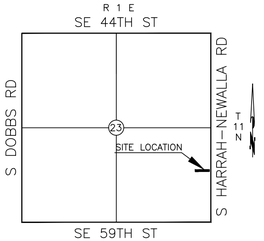

VICINITY MAP
1" = 2000'

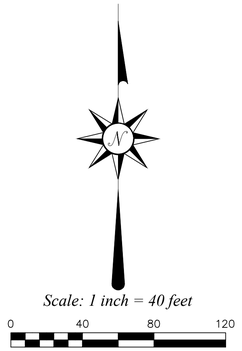

LEGAL DESCRIPTION

(BOOK 15234, PAGE 1119)
(SURFACE ONLY)
LOTS 9-16, BLOCK 46, NEWALLA CITY ADDITION
AND
LOTS 17-19, BLOCK 47, NEWALLA CITY ADDITION,
OKLAHOMA COUNTY, OKLAHOMA, ACCORDING TO
THE RECORDED PLAT THEREOF.

2313 Silverfield Ln.
Edmond, OK. 73025
Phone: 405-826-1355
Fax: 405-562-3387
E-Mail:
cseoklahoma@gmail.com
Certificate of Authorization
No. 2977
Expires June 30, 2026

CSE
Converse Surveying and Engineering, Inc.

DELBERT WILSON CONVERSE
REGISTERED PROFESSIONAL LAND SURVEYOR
OKLAHOMA
7/26/2024

Delbert Wilson Converse
18256
REGISTERED PROFESSIONAL ENGINEER
OKLAHOMA
7/26/2024

PROJECT
FUTURE DEVELOPMENT/STREET CLOSURE
WALK-OFF SPORTS, LLC
5605 S HARRAH RD.
OKLAHOMA CITY, OK 74857

DRAWING ISSUE

DESCRIPTION	DATE

PROJECT NUMBER
CE-1121

SHEET TITLE
FUTURE DEVELOPMENT/STREET CLOSURE

SHEET NUMBER
01

ONE CALL UTILITY LOCATION NUMBER

840-5032
1-800-522-6543

This number is to be used for information on the location of all underground utilities. Contact this number and other numbers specified in the plans prior to any excavation.