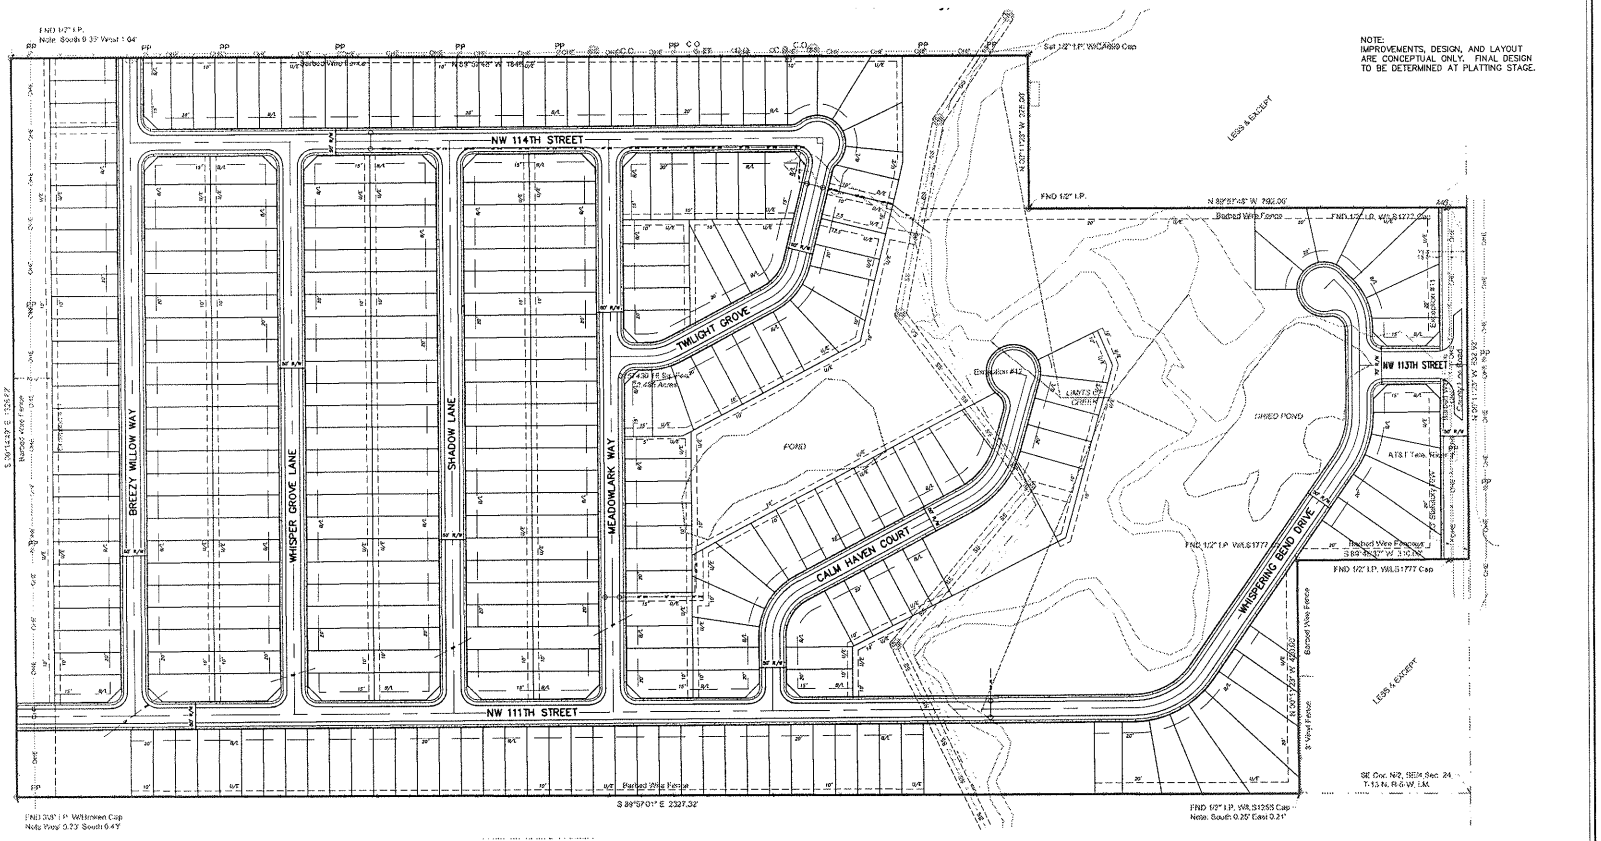

WHISPERING BEND

RUBBS CONSULTING, LLC
CIVIL ENGINEERING & LAND PLANNING
1325 S. Sara Road
Yukon, OK 73099
Phone (405) 265-9041
Fax (405) 265-9046

CERTIFICATE OF AUTHORIZATION NO. 6416 EXP. 06/30/25

REGISTERED PROFESSIONAL ENGINEER
MARK C. GRUBBS
21697
OKLAHOMA

WHISPERING BEND

COUNTY LINE ROAD & HEFNER ROAD
OKLAHOMA CITY, OK

CONCEPTUAL PLAN
EXHIBIT C

REVISIONS		
NO.	DESCRIPTION	DATE

Proj. No.: 24-064
Date: 12/19/2024
Scale: (Horiz.) 1"=100'
(Vert.) N/A
Drawn By: AJS
Checked By: MCG
Approved By: MCG

SHEET NUMBER
EXH-C