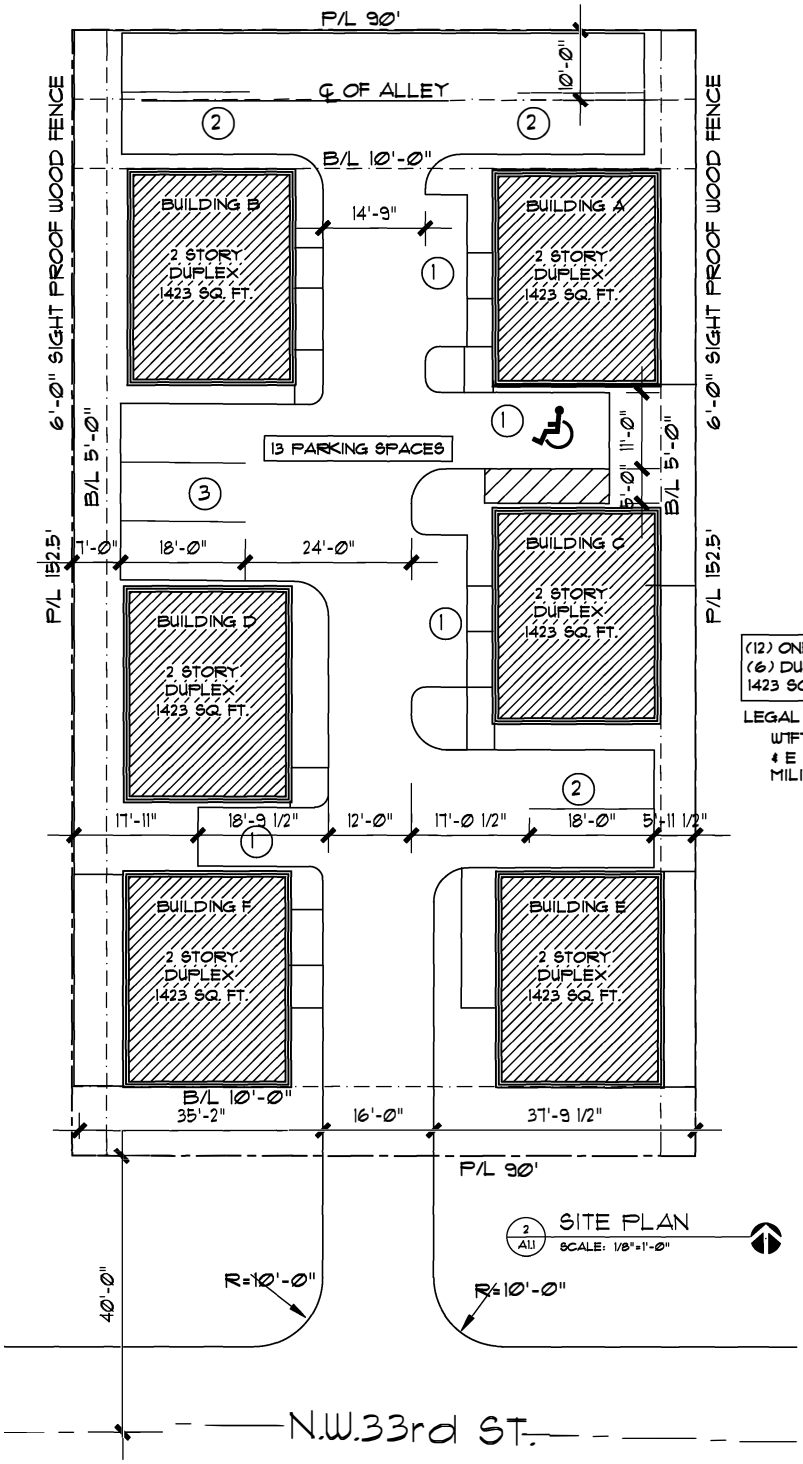

2 A1.1 SITE PLAN
SCALE: 1/8"=1'-0"

(12) ONE BEDROOM UNITS
(6) DUPLEXES
1423 SQ. FT. EACH

LEGAL DESCRIPTION:
W1FT OF LOT 16 ALL LOTS 17, 18 & 19 & E 8FT OF LOT 20 IN BLOCK 25 OF MILITARY PARK ADDITION